I:\Planning\Safety\Safety Studies\2019 Safety Studies\LIC-13 & Cristland Hill Rd\Condition Diagrams\NBLTLWidening.dgn Sheet 8/19/2019 2:04:38 PM Jatworth

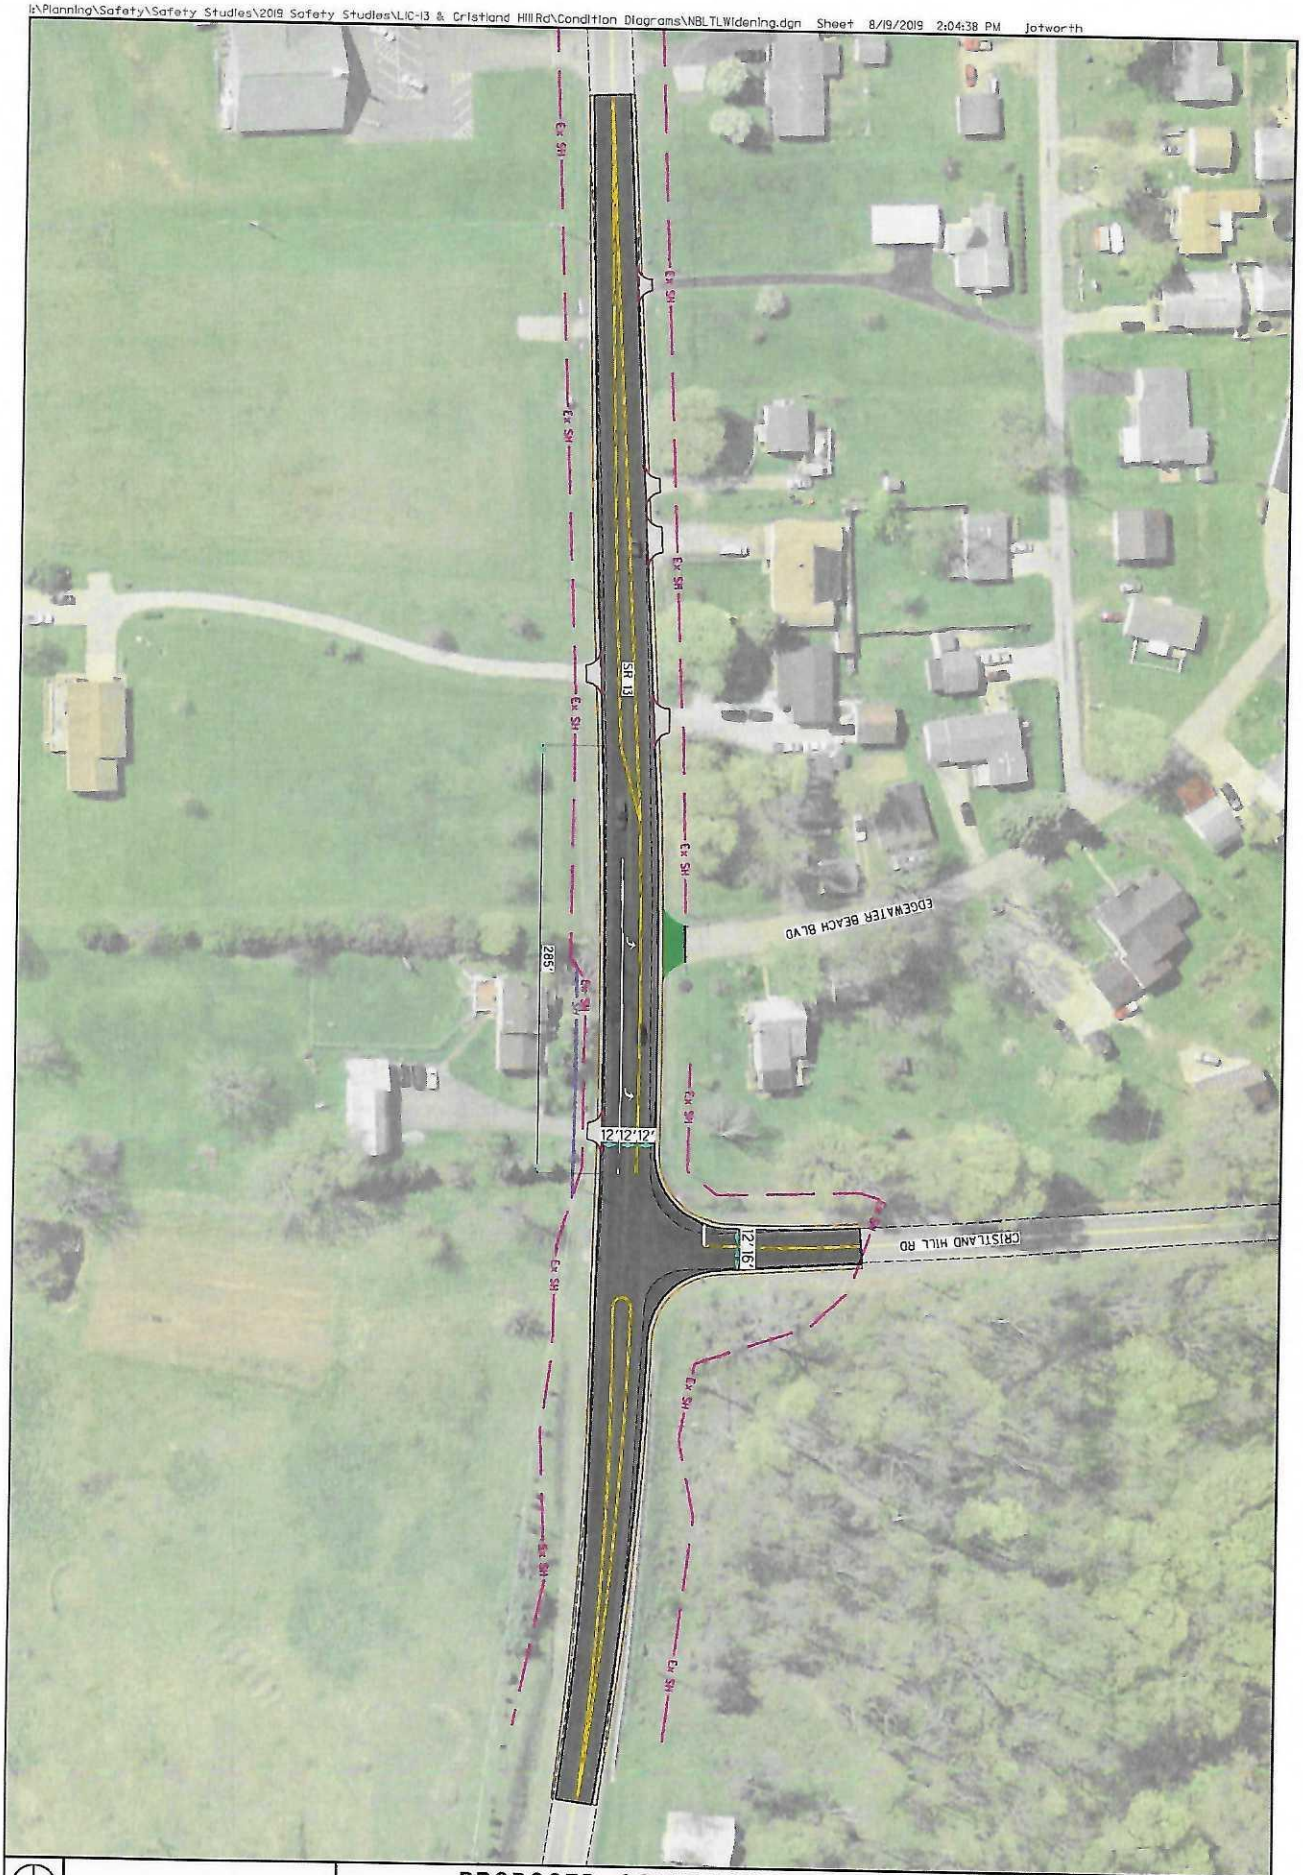

LIC-13-0.54	PROPOSED CONDITION DIAGRAM SR 13 & CRISTLAND HILL ROAD	CALCULATED CHECKED	0 40 20 80 HORIZONTAL SCALE IN FEET	N